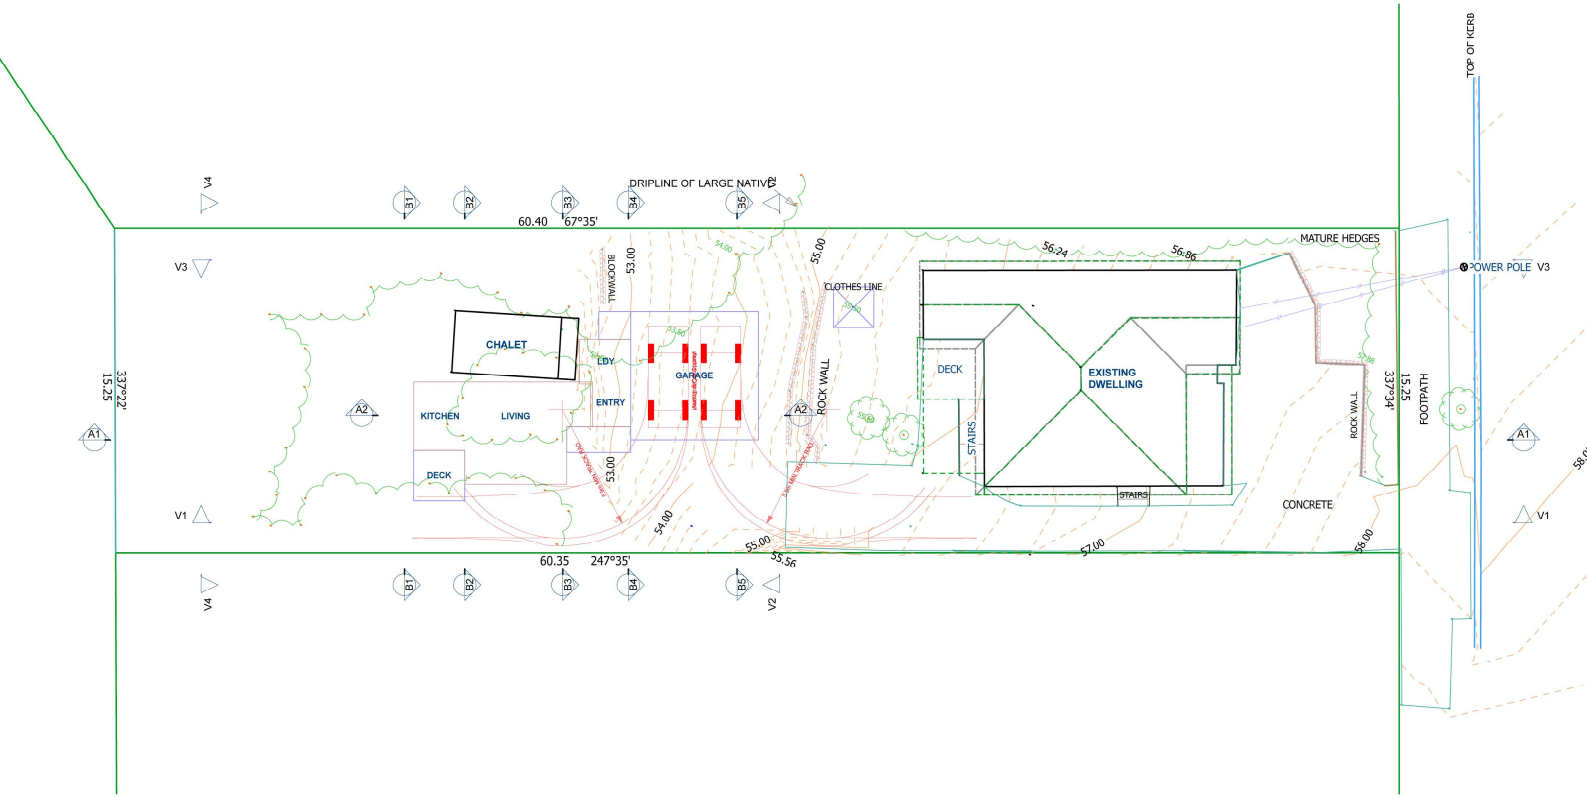
DRIPLINE OF LARGE NATIVE
60.40
67°35'
V4
V3
V1
V2
B1
B2
B3
B4
B5
A1
A2
337°22'
15.25
CHALET
KITCHEN
LIVING
DECK
LDY
ENTRY
GARAGE
BLOCKWALL
53.00
54.00
55.00
55.56
57.00
56.00
ROCK WALL
CLOTHES LINE
DECK
STAIRS
EXISTING DWELLING
56.24
56.86
MATURE HEDGES
POWER POLE
TOP OF KERB
337°34'
15.25
FOOTPATH
CONCRETE
60.35
247°35'